
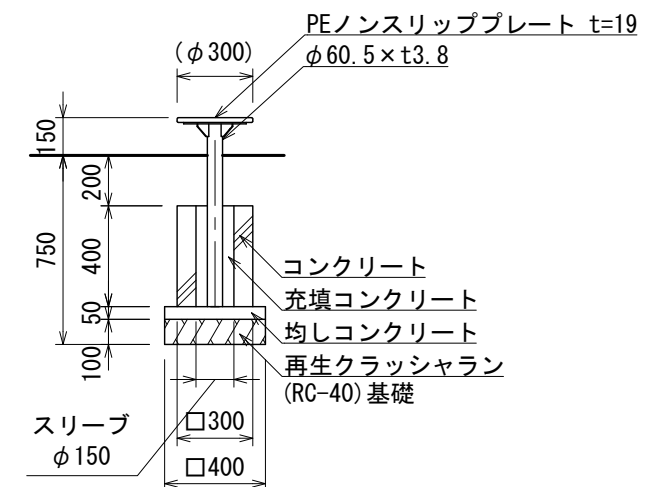


- 対象年齢
3～6才

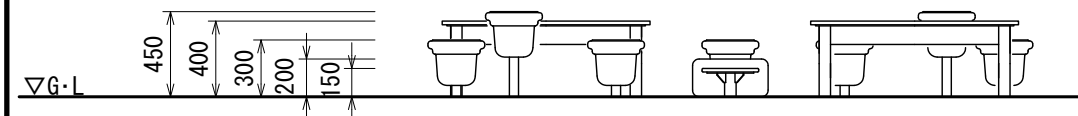



		設計 条件	基準風速	地耐力		弊社までご相談ください	メモ	名称 ステップコンビA	頁 1/1
			—	長期 50 KN/m ²	短期 100 KN/m ²	※ 左記に適合しない場所に設置する場合 ※ 地表面粗度区分Ⅲ以外の場合			用紙 A3
日付	2026. 8. 1							図番 AM-4601	縮尺 1:40